


**-W CORNER OF EAST 1/2 OF N-E 1/4  
OF SEC 33 T8N R2W  
MONROE COUNTY, INDIANA**

N-E CORNER OF EAST 1/2 OF N-1  
OF SEC 33 T8N R2  
MONROE COUNTY, IND.




*Lee Utt*  
 Lee Utt, R.L.S. # 50089, Indiana  
 1604 South Henderson Street  
 Bloomington, Indiana 47401  
 Phone # (812) 332-6366  
 November 6, 2003

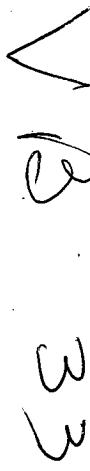


SCALE 1" = 200'  
JAMES P. & SANDRA SCHULZ  
6851 WEST MAY ROAD  
BLOOMINGTON, INDIANA 47403  
D.R. 365 PG. 270-271

V B 33

JOB #5/52

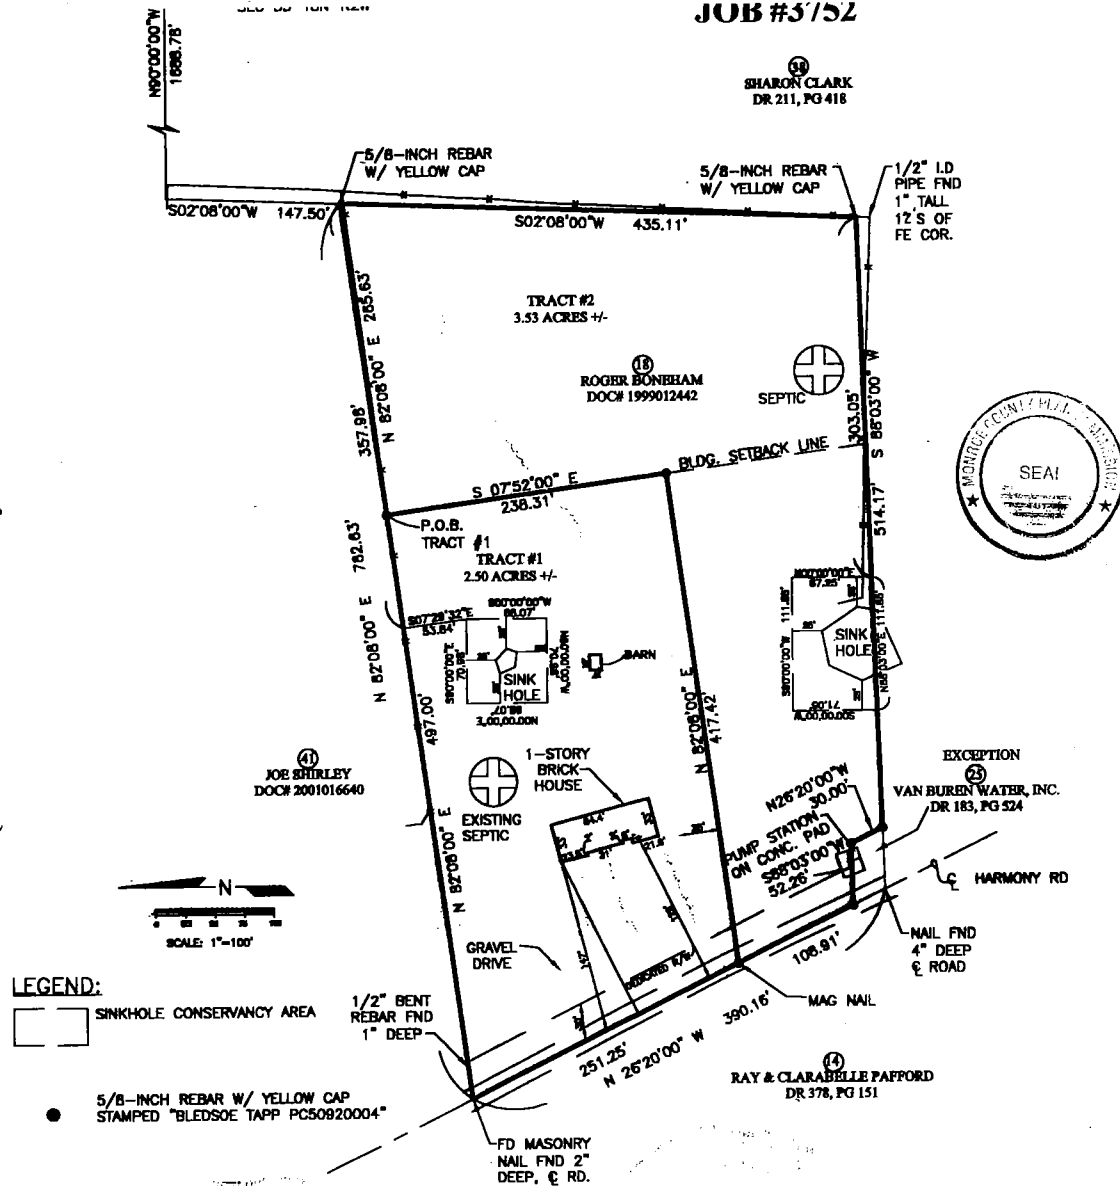

Amended plat  
10-27-94

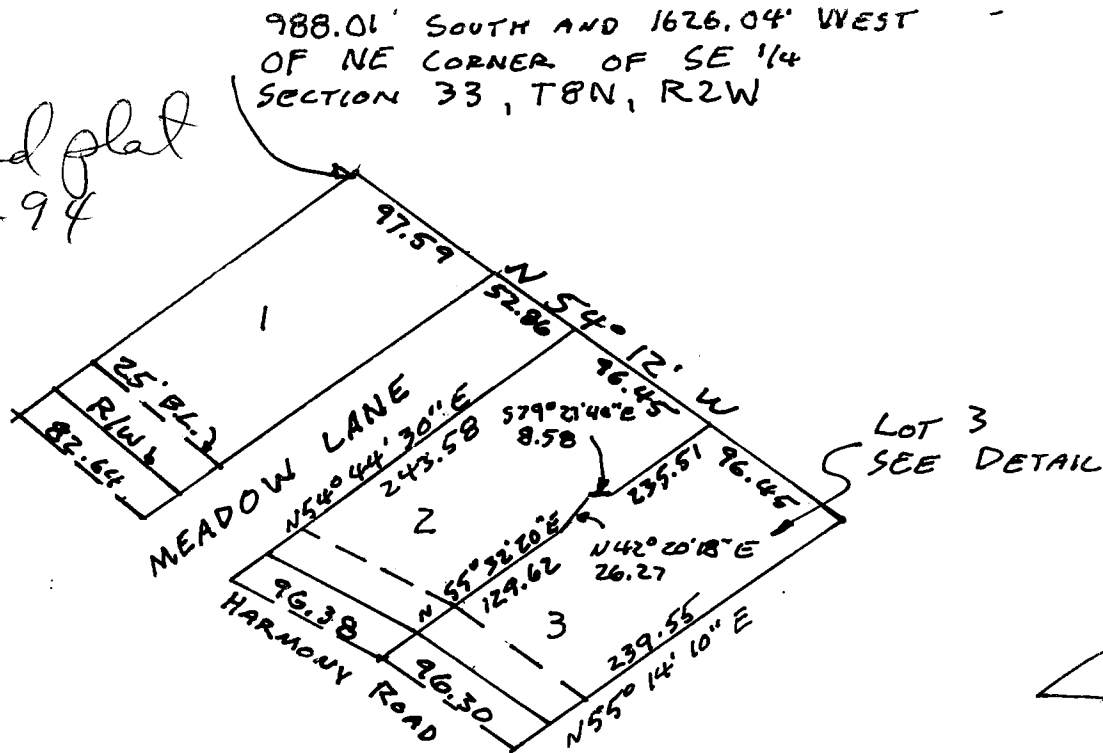

Legal description: RUSTIC HILLS ADDITION

A part of the Southeast quarter of section 33, Township 8 North, Range 2 West, Monroe County, Indiana, bounded and described as follows: Beginning at a point that is 988.01 ft. South and 1626.04 ft. West of the Northeast corner of said Southeast quarter; Thence from said point of beginning and running South 54 degrees 50 minutes 30 seconds West for 242.78 ft. and to the centerline of Harmony Road; thence with the centerline of said Harmony Road and running South 49 degrees 16 minutes East for 82.64 ft.; thence South 59 degrees 23 minutes 30 seconds East for 165.00 ft.; thence South 51 degrees 40 minutes 30 seconds East for 100.00 ft.; thence South 47 degrees 36 minutes 30 seconds East for 200.00 ft.; thence South 37 degrees 43 minutes East for 100.00 ft.; thence South 55 degrees 54 minutes 30 seconds East for 100.00 ft.; thence South 69 degrees 39 minutes 30 seconds East for 210.00 ft.; thence South 54 degrees 29 minutes 30 seconds East for 120.00 ft.; thence leaving the centerline of Harmony Road and running North 57 degrees 50 minutes 30 seconds East for 235.00 ft.; thence North 54 degrees 12 minutes West for 1072.44 ft. and to the point of beginning. Containing 5.92 acres, more or less.


Subject to all previous dedications and certifications.

Also subject to previous covenants and restrictions.

AS SHOWN ON PLAT RECORDED IN PLAT CABINET 'B' ENVELOPE 175, MONROE COUNTY RECORDER'S OFFICE

Commission Certificate

Under the authority of 174, Acts of 1947, as amended, General Assembly of the State of Indiana, and the Monroe County Sub-division Control Ordinance, this plat was approved by the Monroe County Plan Commission at a meeting held AUGUST 16, 1994.

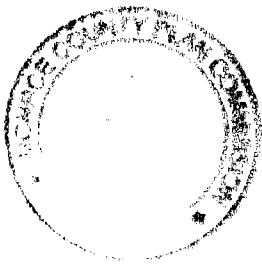

MONROE COUNTY PLAN COMMISSION

Jim Tilton  
(President)

Kevin M. Buckheit  
(Secretary)

Certificate of Improvement by Owner

The undersigned do hereby certify to the Monroe County Plan Commission that they have met all required specifications in accordance with this ordinance as to improvements and their installation.

Signed and Sealed October 25th, 1994.

Robert J. Pile  
(Signature)

(Signature)

Inspected and Approved by \_\_\_\_\_ (Coordinator)


1/2

Lot No. 3 Rustic Hills Addition  
6717 Harmony Road

RECEIVED

AUG 11 1994

MONROE COUNTY PLANNING

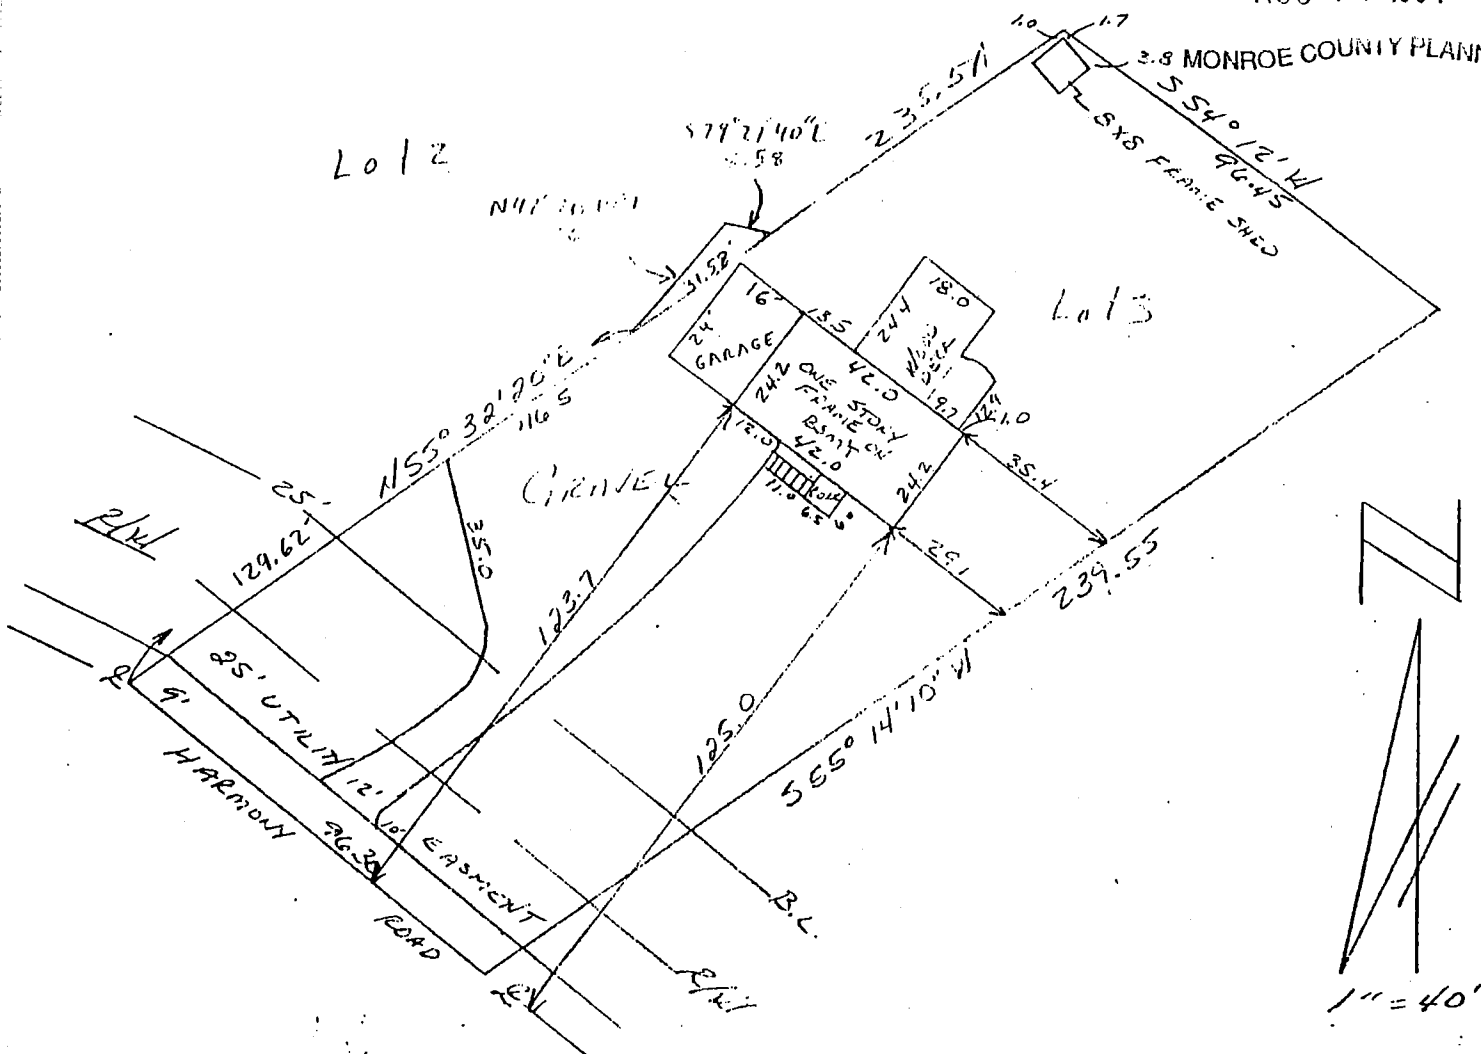


DESCRIPTION:

Lot Number 3 Rustic Hills Addition, in Monroe County, Indiana, being a part of the Southeast quarter of Section 33, Township 8 North, Range 2 West, as shown by the plat thereof, recorded in Plat Book No. 6 at page 22 in the office of the Recorder of Monroe County, Indiana.

CERTIFICATION:

I hereby certify that the plat shown is a true and complete survey of the described property, and further certify that all improvements are wholly within the boundaries of said described property, and that the said improvements do not encroach upon any other property, nor are there any encroachments from any other property on said surveyed property.

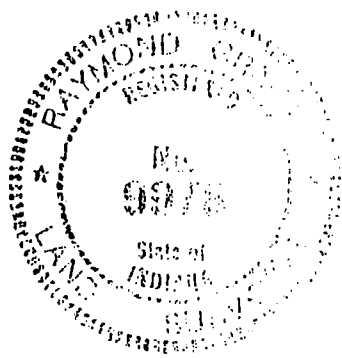


Raymond Graham  
Raymond Graham  
R.P.E. 8409 L.S. 9978 Indiana  
3215 N. Smith Pike  
Bloomington, Indiana  
December 8, 1992

336-3809

LEE UTT  
REGISTERED LAND SURVEYOR No. S0089, INDIANA  
PHONE 332-6366  
1604 S. HENDERSON STREET  
BLOOMINGTON, INDIANA 47401

Legal description: Tract # 2 Mr. & Mrs. Leroy Harris

A part of the Southeast quarter of Section 33, Township 8 North, Range 2 West, Monroe County, Indiana, bounded and described as follows: Beginning at the Southeast corner of said Section 33; thence from said point of beginning and with the East line of said Section 33 and along an existing fence line and running North 00 degrees 32 minutes 02 seconds East for 619.07 feet and to a set 5/8 inch iron pin; thence South 79 degrees 19 minutes 31 seconds West for 601.97 feet and to the centerline of Harmony Road, passing a set 5/8 inch iron pin at 576.97 feet; thence with the centerline of Harmony Road and running South 32 degrees 41 minutes 17 seconds East for 38.00 feet; thence South 26 degrees 57 minutes 18 seconds East for 340.00 feet; thence South 31 degrees 44 minutes 21 seconds East for 190.49 feet and to a found railroad spike on the South line of said Section 33; thence with said South line and running South 88 degrees 04 minutes East for 311.00 feet and to the point of beginning. Containing 6.00 acres, more or less.

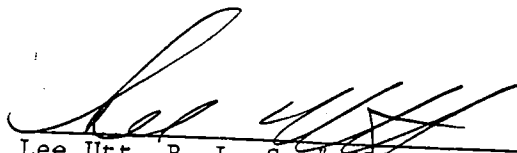  
Lee Utt, R. L. S. # S0089, Indiana  
July 28, 1994

Sec 33


Van Buren



**LEE UTT**

REGISTERED LAND SURVEYOR No. S0089, INDIANA  
PHONE 332-6366  
1604 S. HENDERSON STREET  
BLOOMINGTON, INDIANA 47401

Legal description:      Tract # 1                      Mr. & Mrs. Leroy Harris

A part of the Southeast quarter of Section 33, Township 8 North, Range 2 West, Monroe County, Indiana, bounded and described as follows: Beginning at a set 5/8 inch iron pin on the East line of said Section 33, said point of beginning being North 00 degrees 32 minutes 02 seconds East 619.07 feet from the Southeast corner of said Section 33; thence from said point of beginning and with the East line of Section 33 and along an existing fence line and running North 00 degrees 32 minutes 02 seconds East for 176.86 feet and to a set 5/8 inch iron pin; thence along an existing fence line and running North 76 degrees 10 minutes 29 seconds West for 353.06 feet and to a found iron pipe; thence along an existing fence line and running North 30 degrees 17 minutes 38 seconds West for 325.77 feet and to a found iron pipe; thence South 57 degrees 50 minutes 12 seconds West for 510.00 feet and to the centerline of Harmony Road, passing a set 5/8 iron pin at 478.12 feet; thence with the centerline of Harmony Road and running South 47 degrees 15 minutes 48 seconds East for 125.00 feet; thence South 41 degrees 55 minutes 48 seconds East for 330.00 feet; thence South 32 degrees 41 minutes 17 seconds East for 62.00 feet; thence leaving the centerline of Harmony Road and running North 79 degrees 19 minutes 31 seconds East for 601.97 feet and to the point of beginning, passing a set 5/8 iron pin at 25 feet. Containing 7.29 acres, more or less.

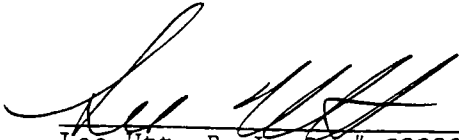  
Lee Utt, R. L. S. # S0089, Indiana  
July 28, 1994

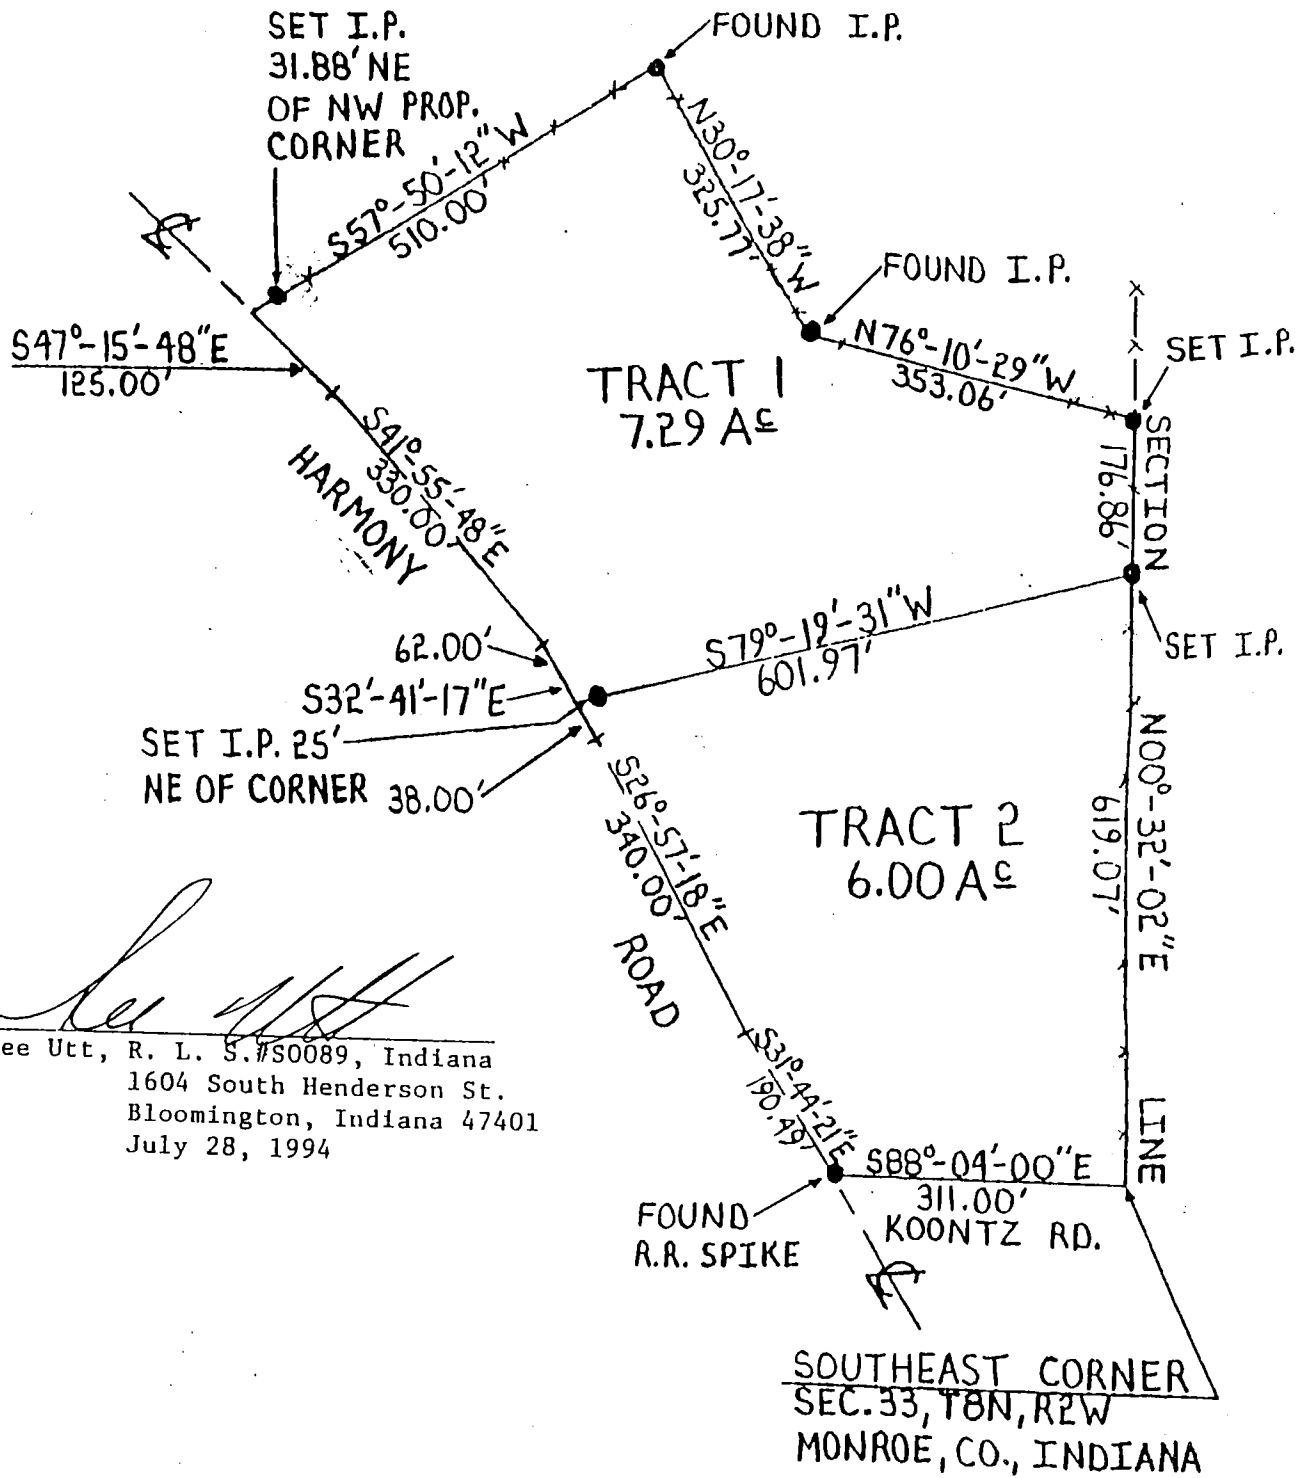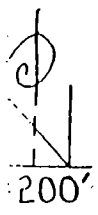

State of Indiana  
County of Monroe SS:

I Lee Utt, hereby certify that I am a Land Surveyor licensed in compliance with the laws and regulations of the State of Indiana; that the above plat and attached descriptions correctly represent a survey completed by me on July 28, 1994; that all monuments shown thereon actually exist; and that their location and type are, to the best of my knowledge accurately shown.


# TRICO SURVEYING AND MAPPING

EDMUND O. FARKAS, RLS

Telephone (812) 876-2305

Fax (812) 876-2309

P.O. BOX 67  
110 S. FIRST ST.  
ELLETTSVILLE, IN 47429

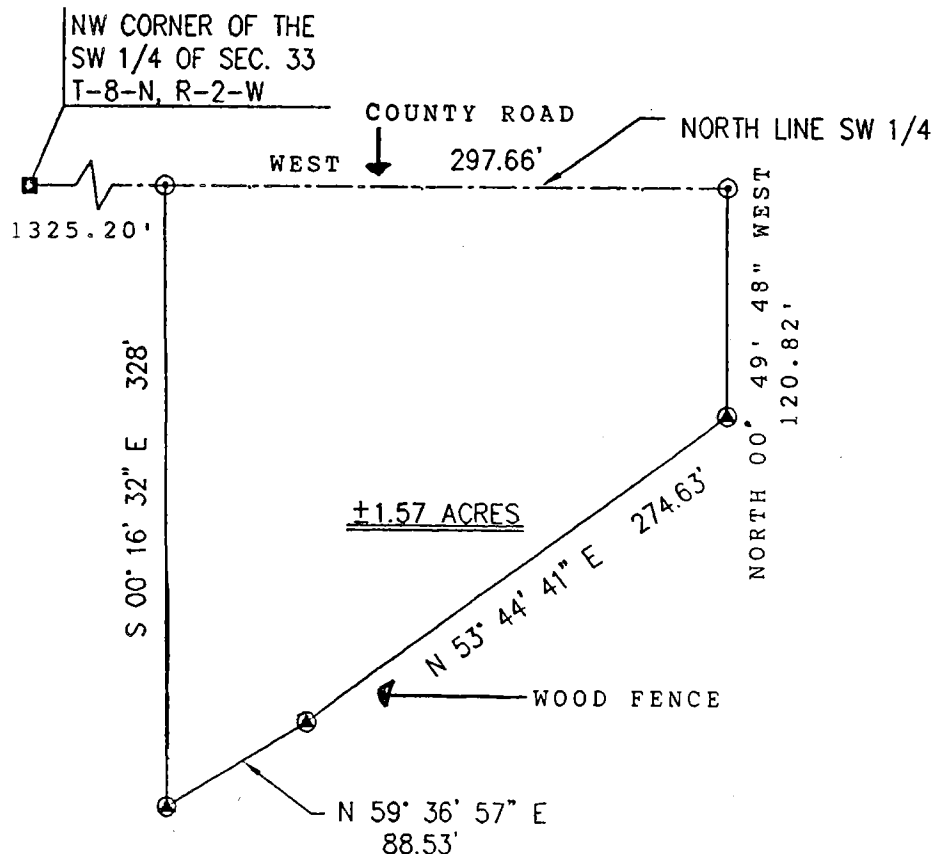

## LEGEND:


- ⊙ - FENCE POST
- ⊙ - PK NAIL

SCALE: 1" = 100'

## DETAILS

SCALE: 1" = 50'

I, Edmund O. Farkas, hereby certify that I am a Registered Land Surveyor, licensed in compliance with the Laws of the State of Indiana; that this plat and the enclosed description correctly represent a land survey completed under my supervision on June 18, 1999; that all monuments shown thereon actually exist, and that their location and type are to the best of my knowledge accurately shown and executed in accordance with 865 IAC 1-12-1 (Rule 12).

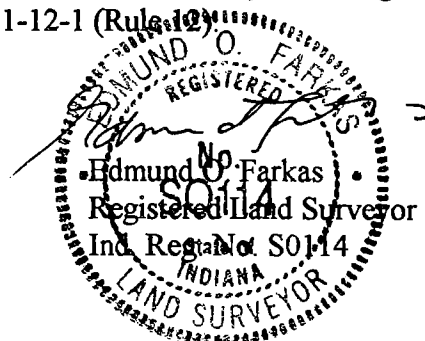

✓  
M  
Sec 33



Sec 33

CERTIFICATE OF SURVEY

I, Lee Utt, duly licensed Land Surveyor No. S0089, do hereby certify that the attached Plat is a true and correct survey of real estate described as follows, to-wit:

A part of the Southeast quarter of Section Thirty-three (33), Township Eight (8) North, Range Two (2) West, in Monroe County, Indiana, bounded and described as follows, to-wit:

Beginning at a point in the centerline of the Harmony Road that is Eight Hundred Eighty-six and Eighty-six Hundredths (886.86) feet South and Five Hundred Thirty-three and Ninety-seven Hundredths (533.97) feet East of the Northwest corner of said Southeast quarter of Section Thirty-three (33); thence from said beginning point and with the centerline of said road and running South Thirty-eight (38) degrees Twenty-eight (28) minutes East for One Hundred (100) feet; thence leaving the centerline of said road and running North Fifty-four (54) degrees Twenty-seven (27) minutes Thirty (30) seconds East for Two Hundred Thirty-five and Thirty-six Hundredths (235.36) feet; thence running North Forty (40) degrees Forty-two (42) minutes West for One Hundred (100) feet; thence running South Fifty-four (54) degrees Thirty-one (31) minutes Forty (40) seconds West for Two Hundred Thirty-one and Forty-seven Hundredths (231.47) feet and to the place of beginning. Containing Fifty-four Hundredths (0.54) acre, more or less.


VP 33

The above described tract of land being Lot # 3 in Ping Addition as shown of record in Plat Book 5, page 117 in the office of the Recorder of Monroe County, Indiana.


I further certify that:


1. All improvements on said tract are shown on the attached plat and lie within the boundaries of said tract.
2. There are no encroachments upon the described tract by any improvements appurtenant to adjoining tracts.
3. Corners are marked by stakes, iron pipe, or otherwise as shown on the attached plat.

In witness whereof I have hereunto attached my hand and seal at Bloomington, Indiana, this 10th day of May, 1977.

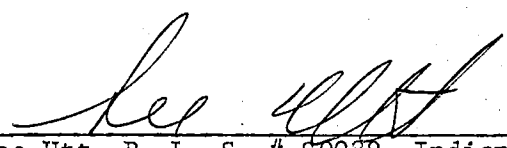
  
Lee Utt, R. L. S. # S0089, Indiana

Dean 2 ows Park  
Carol Ann Josher

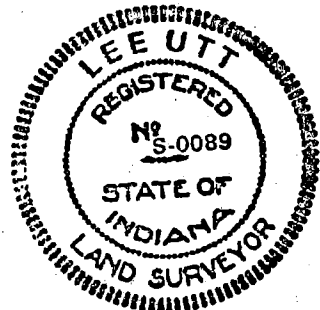

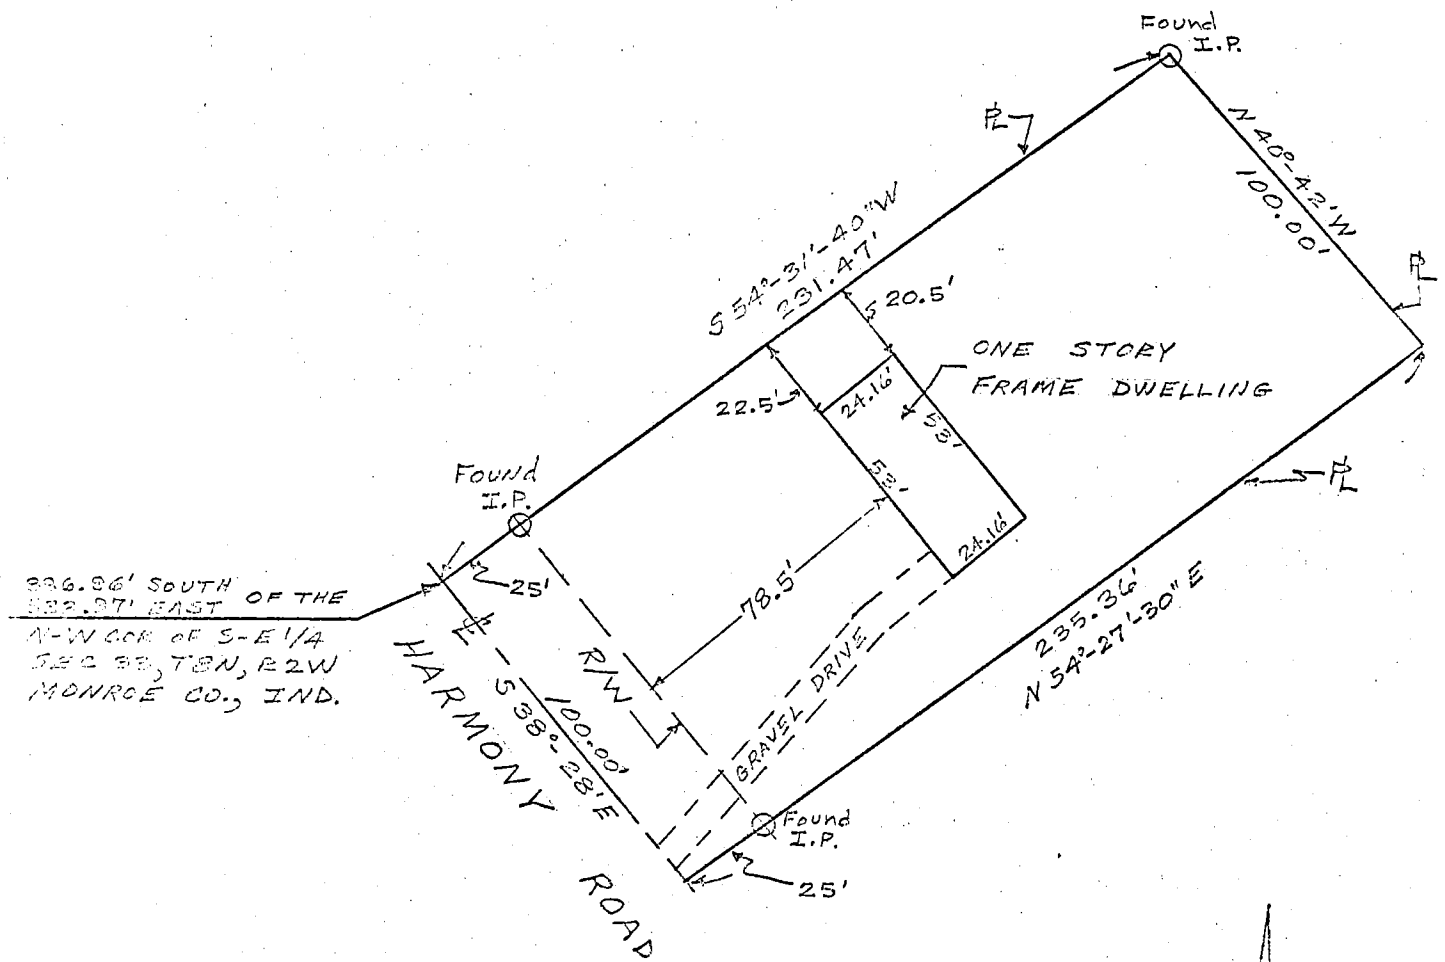


ROBERT HOSTETTER  
 LOT #3 PING ADDN.  
 0.54 AC

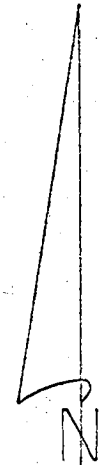

SCALE 1" = 50'  
 MAY 9, 1977

*Lee Utt*  
 Lee Utt, R. L.S. # S0089, Indiana

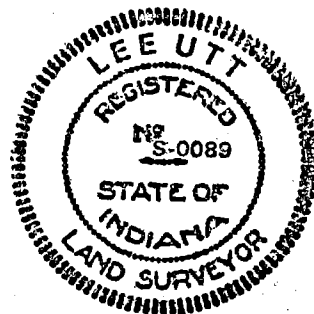

*Dean Louis Jasko*  
*Carol Ann Jasko*